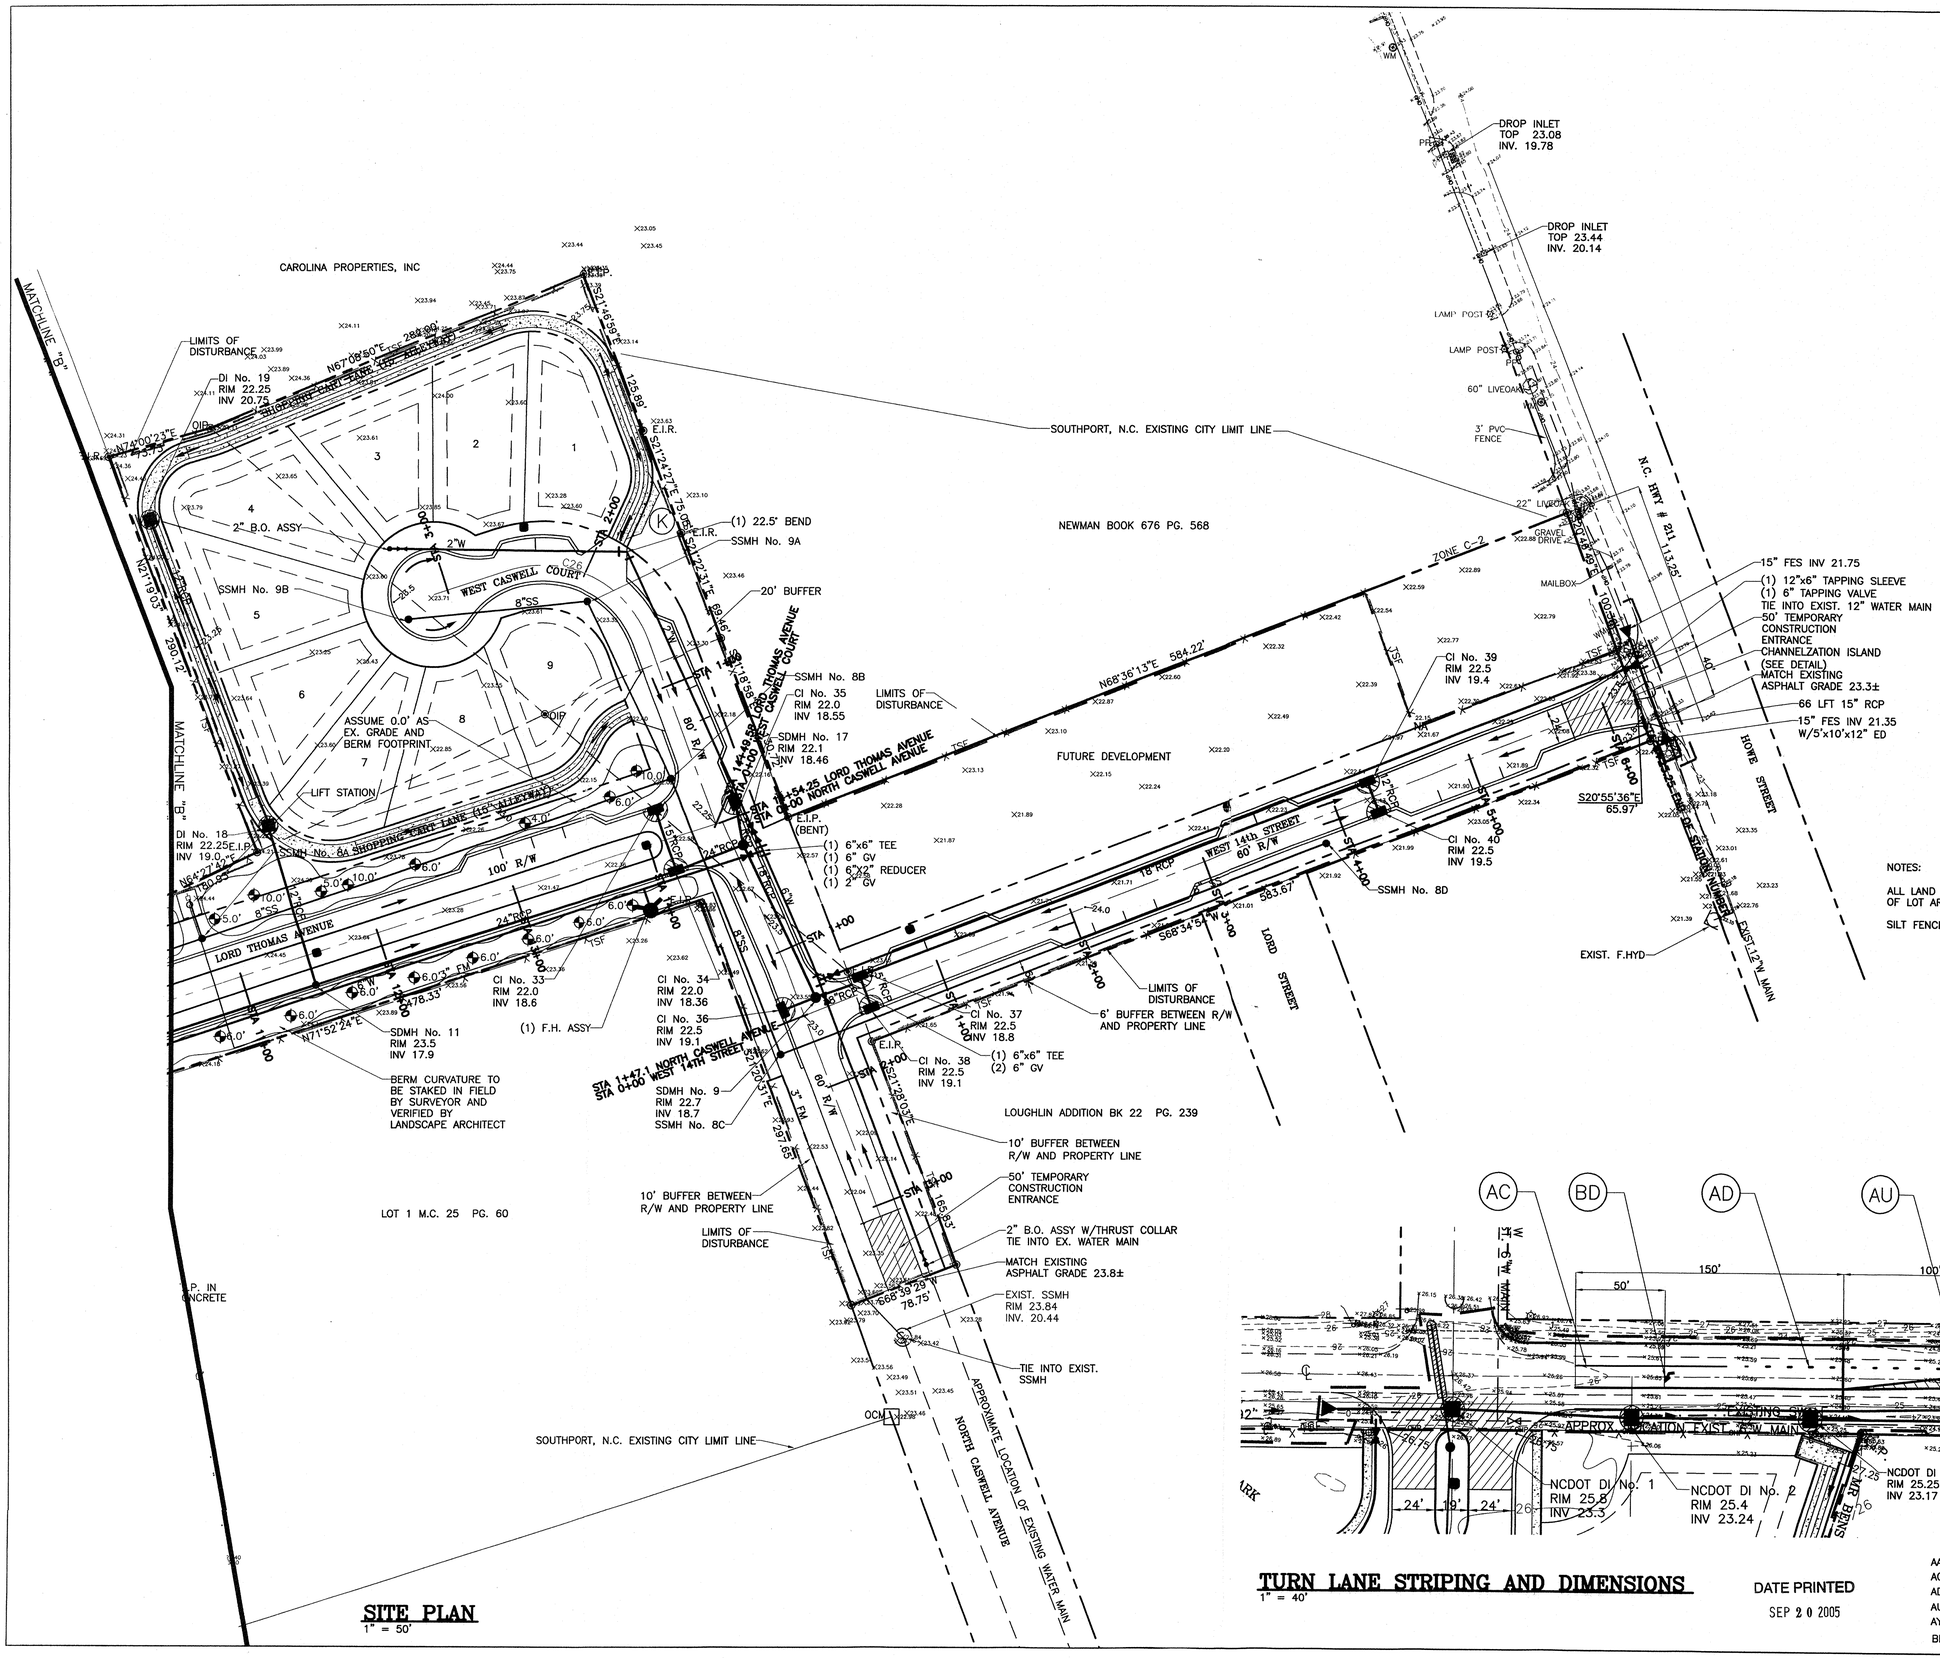

SITE PLAN
1" = 50'

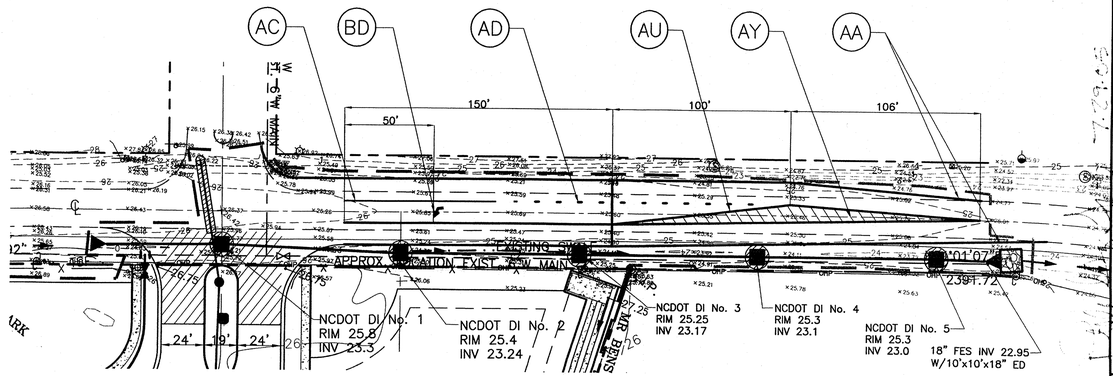

TURN LANE STRIPING AND DIMENSIONS
1" = 40'

DATE PRINTED
SEP 20 2005

AA= THERMOPLASTIC (4"WHITE 90 MLS) EDGELINE
AC= THERMOPLASTIC (4" WHITE 120 MLS) 4"x2' MINI SKIP w/13' GAP
AD= THERMOPLASTIC (4" WHITE 120 MLS) SOLID LANE LINE
AU= THERMOPLASTIC (4" YELLOW 120 MLS) DOUBLE CENTER LINE
AY= THERMOPLASTIC (8" YELLOW 120 MLS) DIAGONAL LINE
BD= THERMOPLASTIC (LEFT TURN ARROW 90MLS)

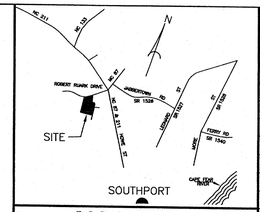

LOCATION MAP
NTS

REVISIONS		
No./ Date	Description	By

LEGEND

- EXISTING CONTOUR
- EXISTING SPOT ELEVATION
- PROPOSED SPOT ELEVATION
- DROP INLET w/INLET PROTECTION
- STORMWATER RUNOFF DIRECTION
- CONCRETE AREA
- WETLAND AREA
- LIMITS OF DISTURBANCE
- TEMPORARY SILT FENCE
- MAILBOX KIOSK

NOTES:

ALL LAND DISTURBANCE TO BE LIMITED TO R/W'S AND ALLEYWAYS. NO DISTURBANCE OF LOT AREAS PRIOR TO INSTALLATION OF STORM DRAINAGE.

SILT FENCE TO BE MAINTAINED THROUGHOUT DURATION OF CONSTRUCTION PROJECT.

SITE, GRADING, DRAINAGE, EROSION CONTROL, STORMWATER MANAGEMENT AND UTILITY PLAN
CADES COVE
SOUTHPORT, NORTH CAROLINA

TRIPP ENGINEERING, P.C.
419 Chestnut Street
Wilmington, North Carolina 28401
Phone 910-763-5100
Fax 910-763-5631
© 2004 TRIPP ENGINEERING, P.C.

NORTH CAROLINA PROFESSIONAL SEAL 17374 ENGINEER PHILLIP GREGORY TRIPP

DATE 07-29-05
DESIGN PGT
DRAWN JLR

C3
SHEET 3 OF 12
04091